Improvements to roads and drains at Mariyamma Block and surrounding areas in ward no.11 in Kuvempunagar

First and Final Bill

Key Map

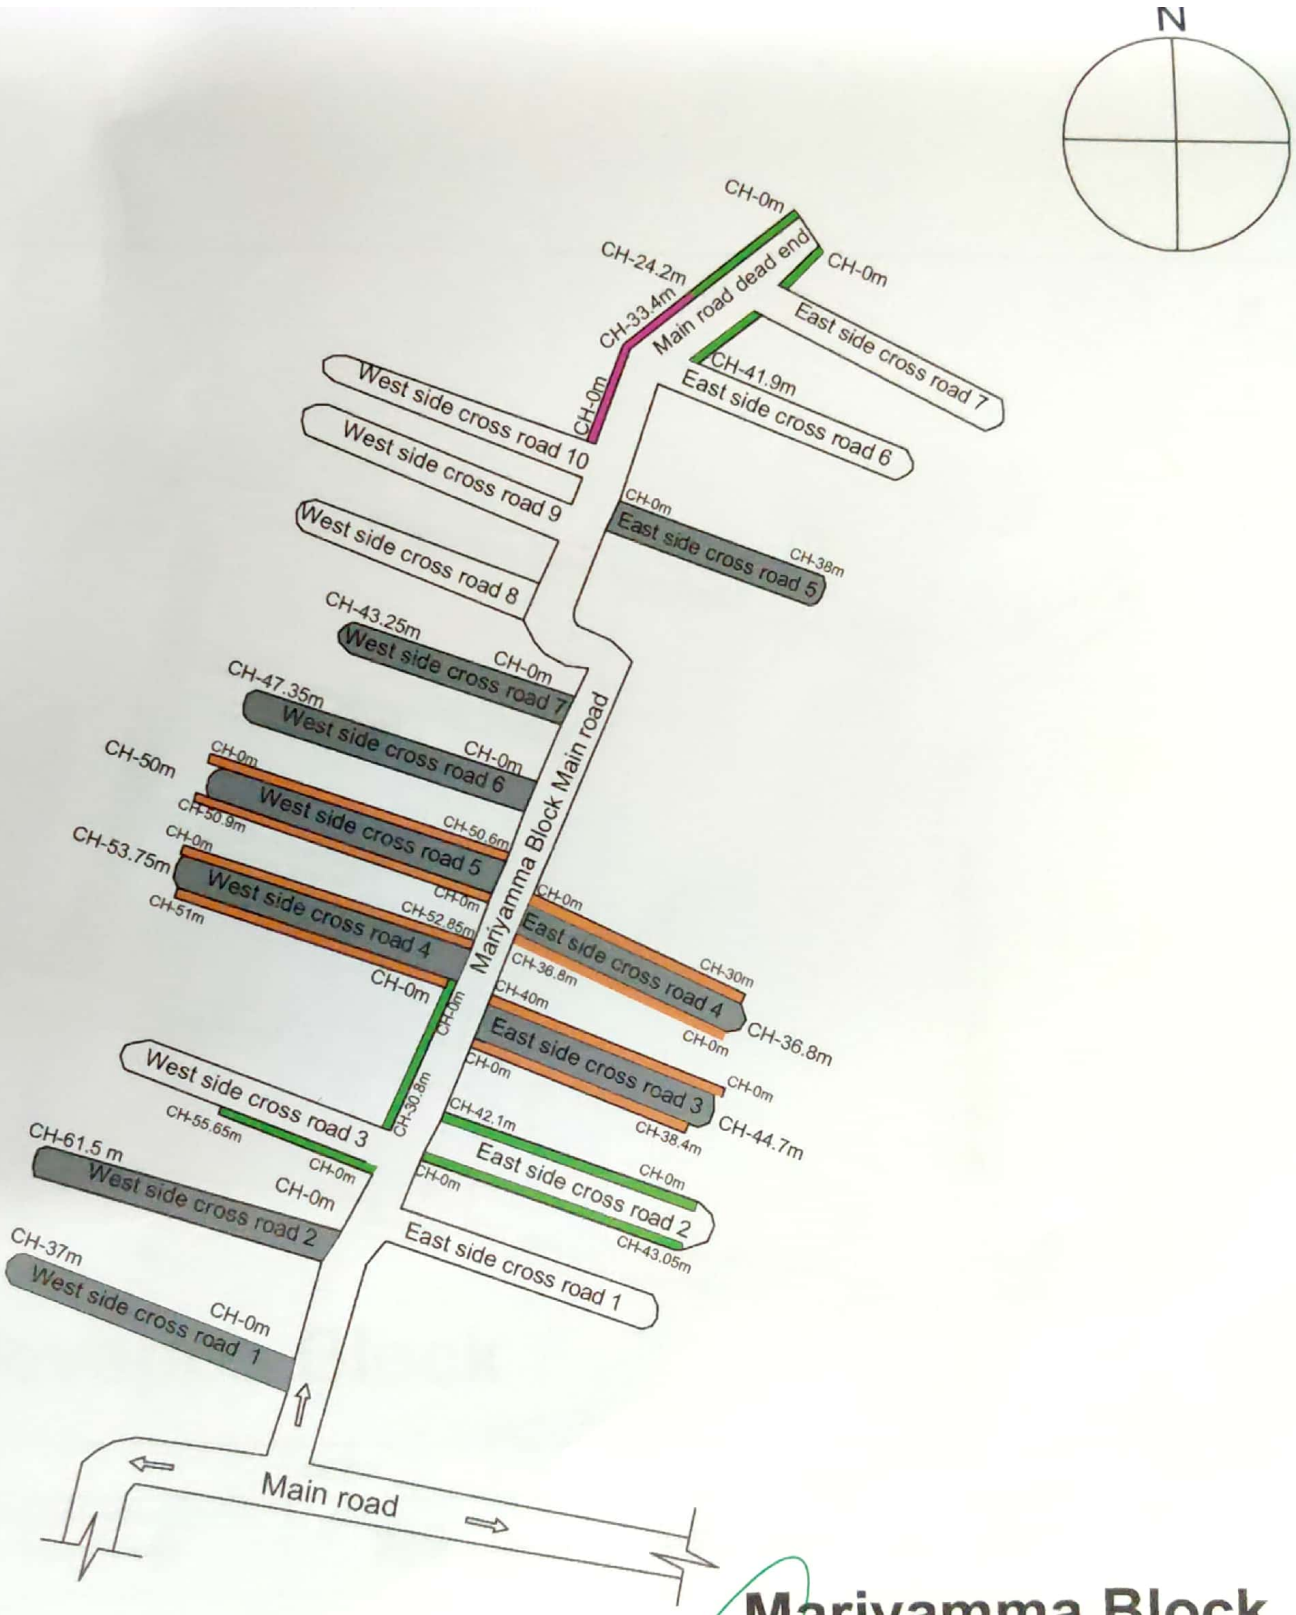

Mariyamma Block

Assistant Executive Engineer
Vidyaranyapura Sub Division
BBMP, Bangalore - 97

NOTES:-

1) Do Not Scale The Drawings
2) All Dimensions Are In meters

CC DRAIN | CC Road | Flagging Course | CC Slab

PROJECT	Improvements to roads and drains at Mariyamma Block and surrounding areas in ward no.11 in Kuvempunagar
CLIENT	BBMP

RUDRAPRASAD CONSULTANTS
STRUCTURAL ENGINEERS, ARCHITECTS
& PROJECT MANAGEMENT CONSULTANTS
No. 3 7th MAIN,
MALLESWARAM BANGALORE-560003
Ph : 23444601
Mob : 91-9448227083,91-9972924528
E-mail: rudraprasad3@rediffmail.com
Web: www.arkengineers.com

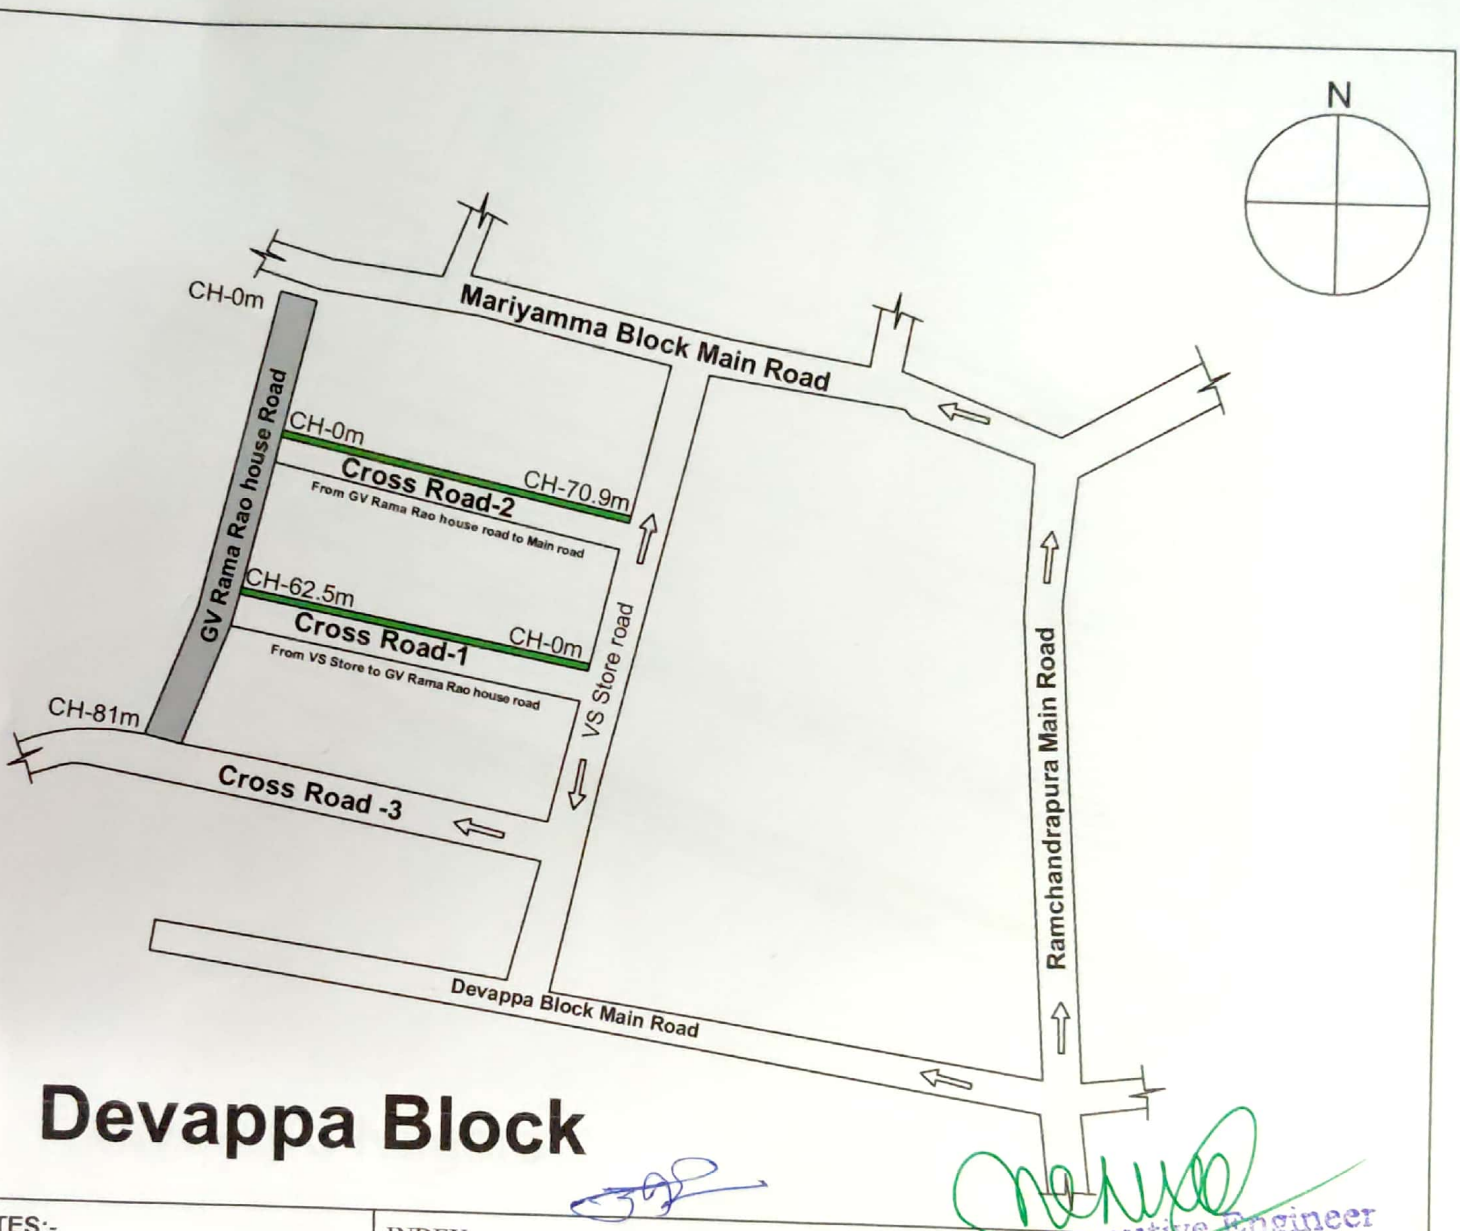

Devappa Block

NOTES:-	INDEX
1) Do Not Scale The Drawings 2) All Dimensions Are In meters	CC DRAIN CC Road

Assistant Executive Engineer
Vidyaranyepura Sub Division
BBMP, Bangalore - 97

PROJECT	Improvements to roads and drains at Mariyamma Block and surrounding areas in ward no.11 in Kuvempunagar
CLIENT	BBMP

RUDRAPRASAD CONSULTANTS
STRUCTURAL ENGINEERS, ARCHITECTS
& PROJECT MANAGEMENT CONSULTANTS
No. 3 7th MAIN,
MALLESWARAM BANGALORE-560003
Ph : 23444801
Mob : 91-9448227083,91-9972924528
E-mail: rudraprasad3@rediffmail.com
Web: www.crkengineers.com

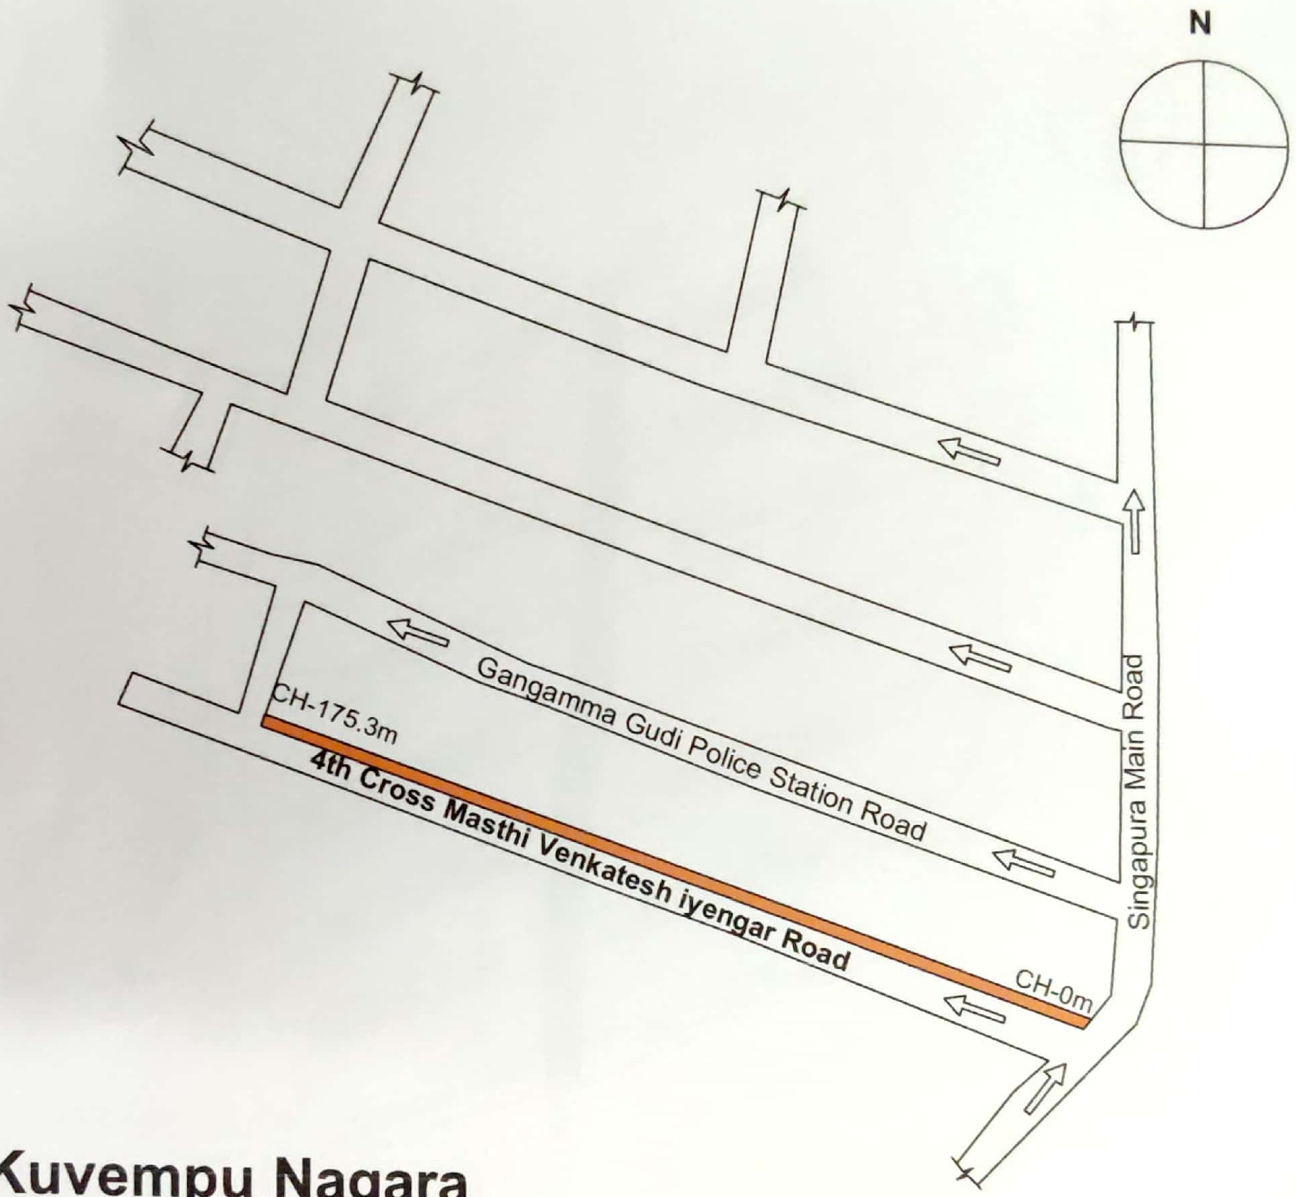

Kuvempu Nagara

Assistant Executive Engineer
Vidyaranyapura Sub Division
BBMP, Bangalore - 97

NOTES:-	INDEX
1) Do Not Scale The Drawings 2) All Dimensions Are In meters	Flagging Course

PROJECT	Improvements to roads and drains at Mariyamma Block and surrounding areas in ward no.11 in Kuvempunagar	RUDRAPRASAD CONSULTANTS STRUCTURAL ENGINEERS, ARCHITECTS & PROJECT MANAGEMENT CONSULTANTS No. 3 7th MAIN, MALLESWARAM BANGALORE-560003 Ph : 23444801 Mob : 91-9448227083,91-9972224826 E-mail: rudraprasad3@rediffmail.com Web: www.arkengineers.com
CLIENT	BBMP	

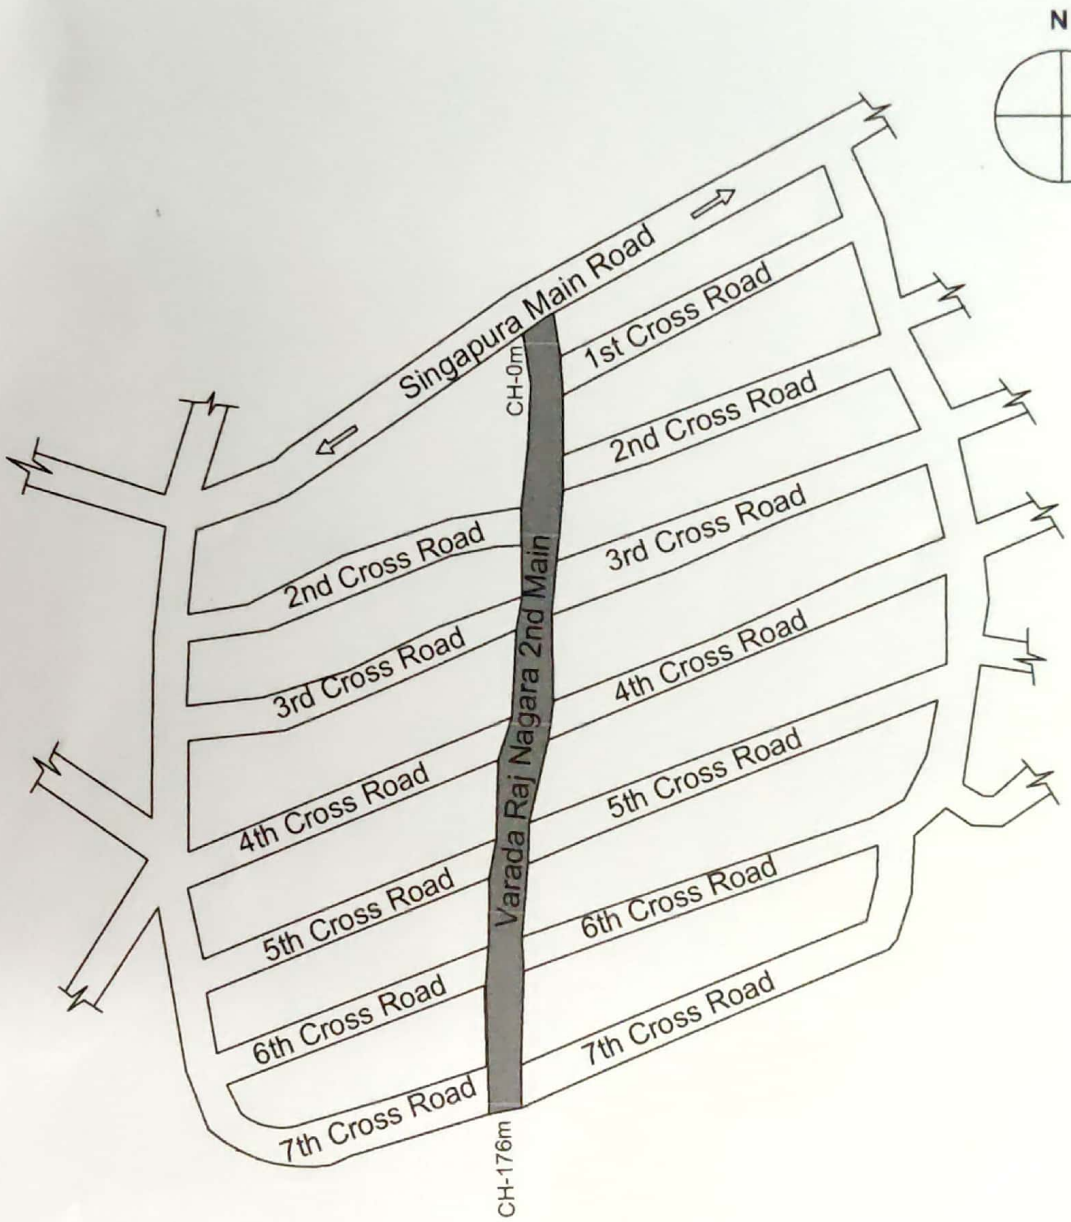

Varada Raj nagar

Assistant Executive Engineer
Vidyaranyapura Sub Division
BBMP, Bangalore - 97

NOTES:-	INDEX
1) Do Not Scale The Drawings 2) All Dimensions Are In meters	CC Road

PROJECT	Improvements to roads and drains at Mariyamma Block and surrounding areas in ward no.11 in Kuvempunagar	RUDRAPRASAD CONSULTANTS STRUCTURAL ENGINEERS, ARCHITECTS & PROJECT MANAGEMENT CONSULTANTS No. 3 7th MAIN, MALLESWARAM BANGALORE–560003 Ph : 23444801 Mob : 91–9448227083,91–9972924526 E–mail: rudraprasad3@rediffmail.com Web: www.arkengineers.com
CLIENT	BBMP	